
Project Title	26-1634BM - Crossroads Church	**Created By**	Bill Milam	**Last edit date**	08/31/2026	**Distributor**	Partition Plus Online Inc.
Drawing Title	Womens	**Date Printed**	08/31/2026	**Quote Number**	Q1376645.001		

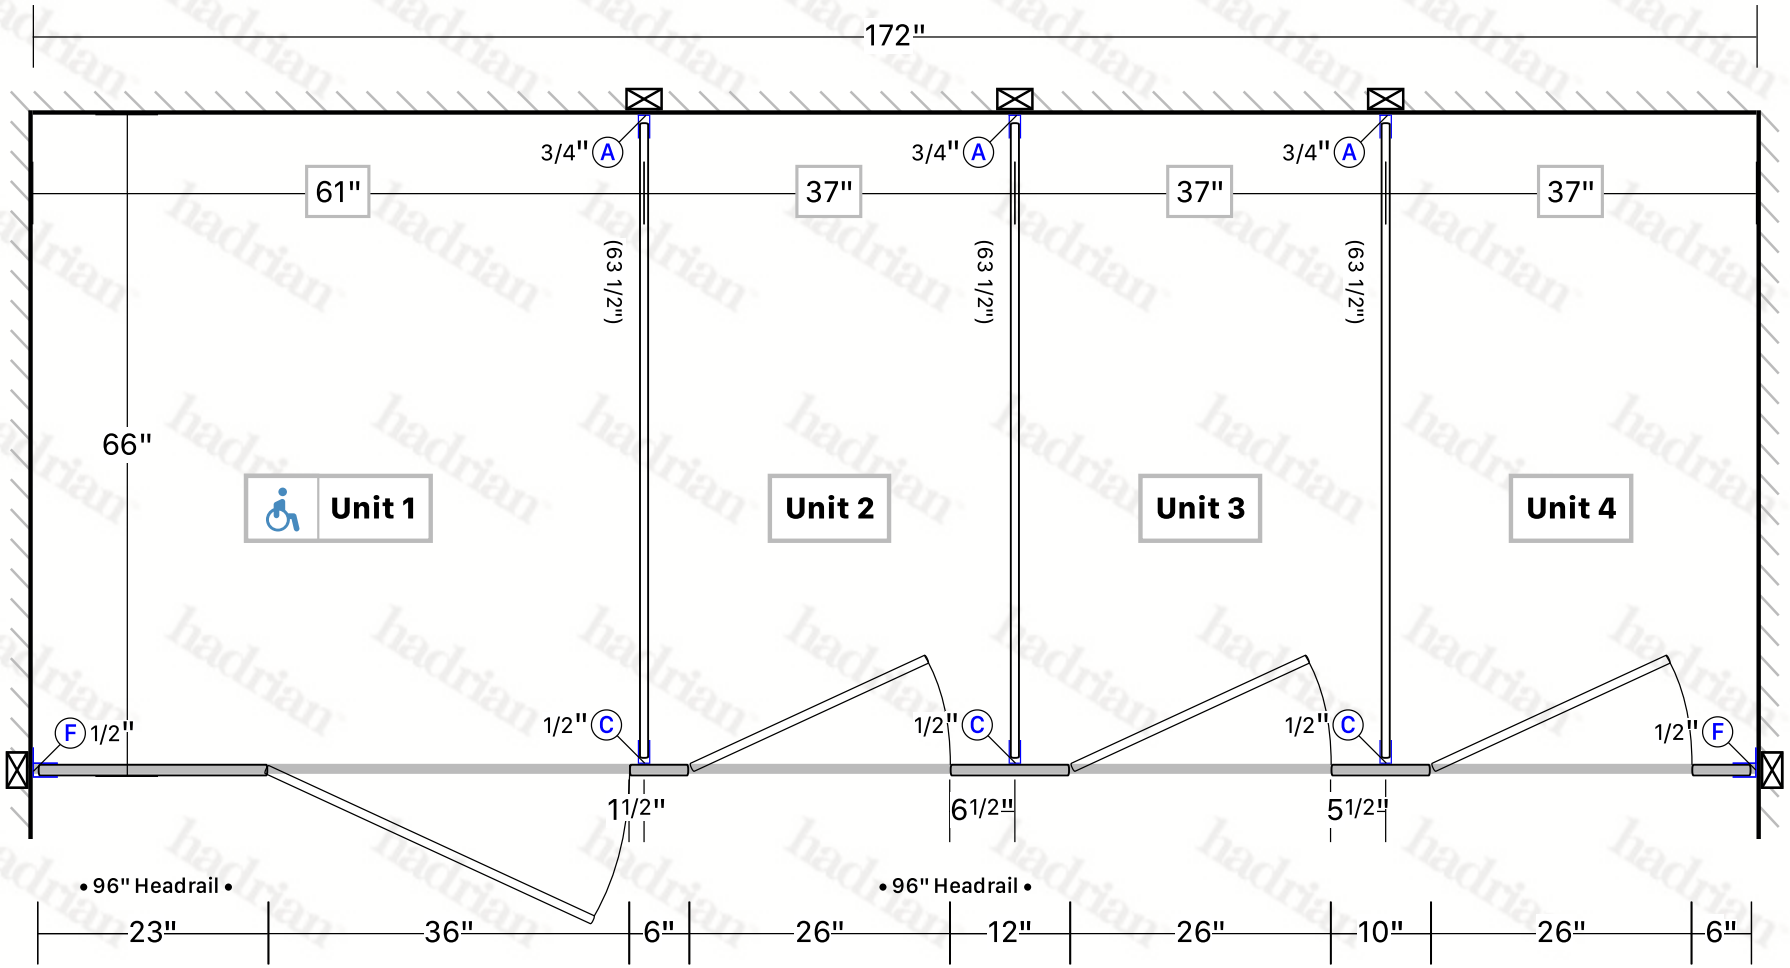


LEGEND


- (A) H Bracket
- (C) U Clip
- (F) Pilaster F Bracket

Unit Panel/Door height = 58"
Panel/Door AFF = 12"

Product	Toilet Partitions	**Material**	Powder Coated	**Finish**	TBA - Color TBA	**Partition**	Headrail Braced
Series	Standard	**AFF**	12"	**Hardware**	Standard Chrome	**Options**	None
Sightline Option	None	**Hinge**	Concealed	**Latch**	Concealed		

Project Title	26-1634BM - Crossroads Church	**Created By**	Bill Milam	**Last edit date**	08/31/2026	**Distributor**	Partition Plus Online Inc.
Drawing Title	Mens	**Date Printed**	08/31/2026	**Quote Number**	Q1376645.001		

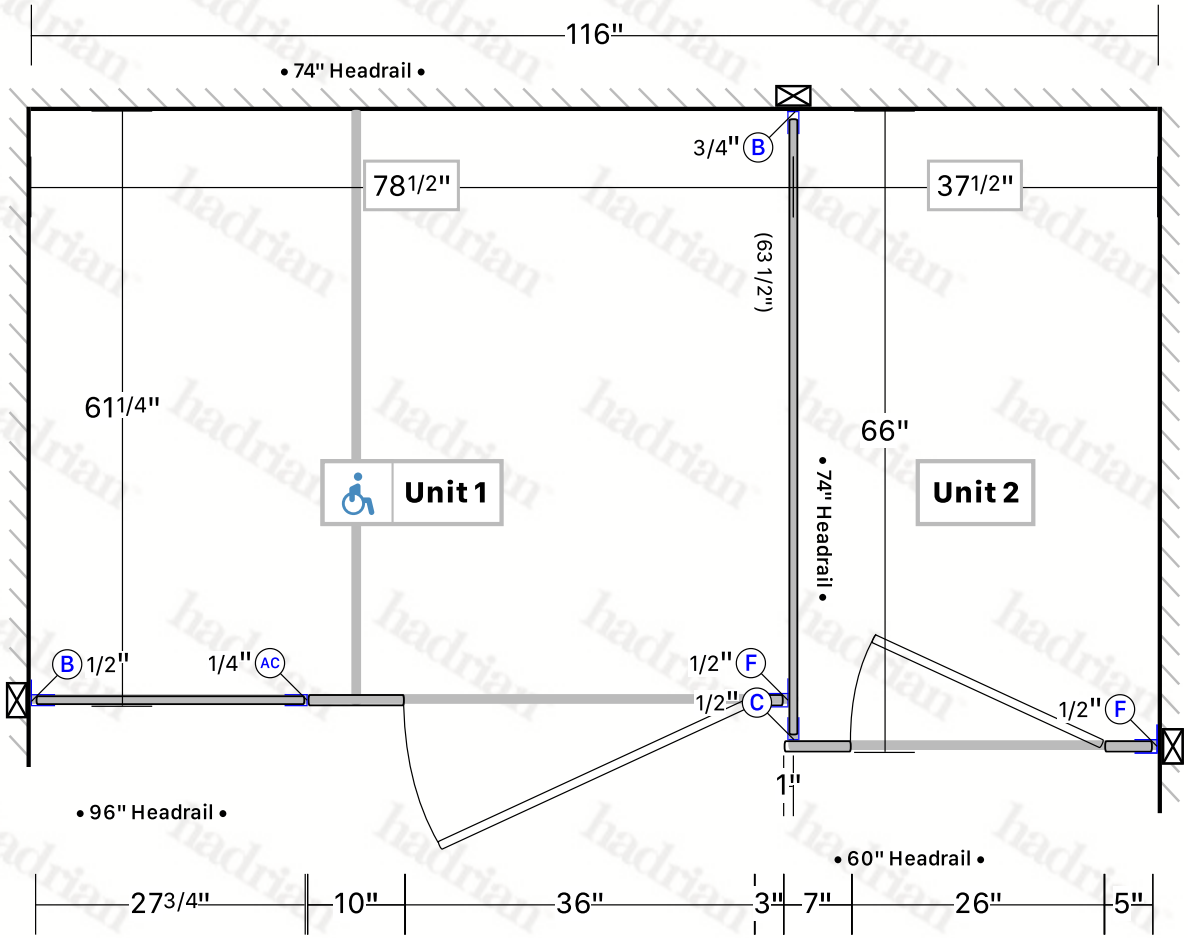

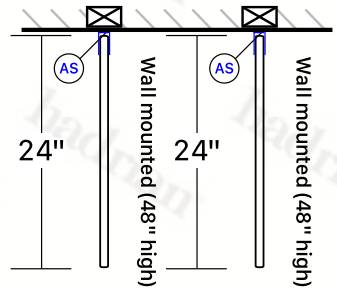

Location of urinal screen(s) may not be correctly reflected in this drawing

LEGEND

- AC Alcove Channel
- AS Screen H Bracket
- B F Bracket
- C U Clip
- F Pilaster F Bracket

Unit Panel/Door height = 58"
Panel/Door AFF = 12"

Product	Toilet Partitions	**Material**	Powder Coated	**Finish**	TBA - Color TBA	**Partition**	Headrail Braced
Series	Standard	**AFF**	12"	**Hardware**	Standard Chrome	**Options**	None
Sightline Option	None	**Hinge**	Concealed	**Latch**	Concealed		