Job Specs	Stall Mounting Style: Floor Mounted Headrail Braced	Pilaster Height: 82.75"	Material Option: Hiny Hider - Standard Color Collection option (does not meet NFPA 286 or ASTM E84) Color: Bronze "Brushed"

Bracket Type: Aluminum Stirrups Shoe Type: Stainless	Hinge Type: 8" Alum. Wrap Around, 2-per Door Door Hrdw Type: Aluminum (Emergency Access), .	Pencil Slot: No	Heat-sinc: No Fasteners: 2 1/2", 3/4" Torx (Clean Look)

Room Name: Womens

14" AFF - 55" High Doors, 55" High Panels

Notes:

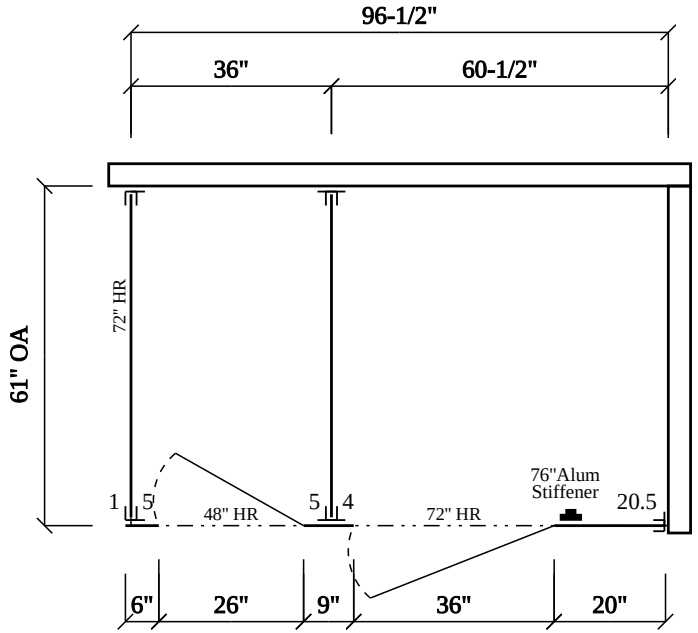

SCRANTON PRODUCTS | HINY HIDERS

801 E COREY ST. SCRANTON, PA. 18505 Phone (570)348-0997

CUSTOMER NAME: PARTITION PLUS INC MD	SCALE: NTS	SERIAL #: C-1814990 - DWG C-1814992 - Room	Standard Notes:
PROJECT NAME: 26-1240BM - Oakview Country Club	DATE: 7/31/2026	REVISION #: SO# DRAWN BY: Ted Smialek	1. Doors larger than 30" are to be set to the closed position. 2. Where pilasters and panels meet there is a 1/2" space. 3. Where pilasters and/or panels meet a wall there is a 1" space. 4. Headrail shall be supplied in 12" increments, ranging from 36" to 84". 5. Pilasters over 24" will receive a doghouse detail.

Job Specs	Stall Mounting Style: Floor Mounted Headrail Braced	Pilaster Height: 82.75"	Material Option: Hiny Hider - Standard Color Collection option (does not meet NFPA 286 or ASTM E84) Color: Bronze "Brushed"

Bracket Type: Aluminum Stirrups Shoe Type: Stainless	Hinge Type: 8" Alum. Wrap Around, 2-per Door Door Hrdw Type: Aluminum (Emergency Access), .	Pencil Slot: No	Heat-sinc: No Fasteners: 2 1/2", 3/4" Torx (Clean Look)

Room Name: Mens

14" AFF - 55" High Doors, 55" High Panels

Notes:

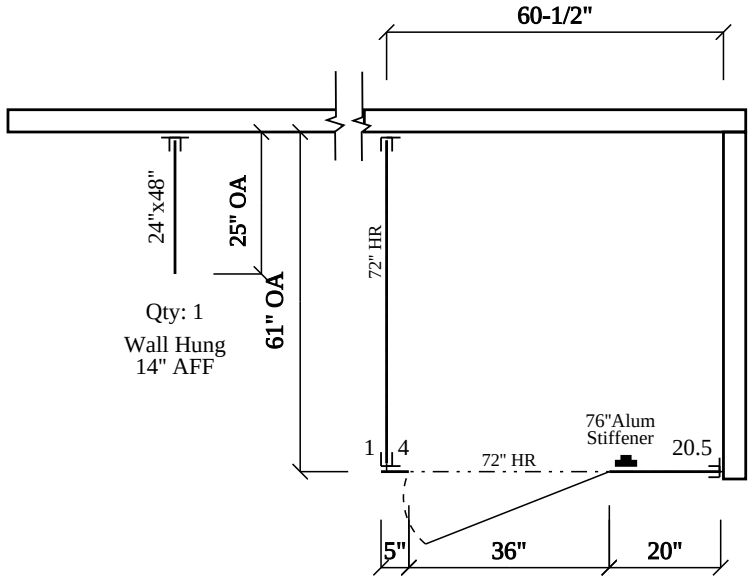

SCRANTON PRODUCTS | HINY HIDERS

801 E COREY ST. SCRANTON, PA. 18505 Phone (570)348-0997

CUSTOMER NAME:	SCALE:	SERIAL #: C-1814990 - DWG C-1814993 - Room
PARTITION PLUS INC MD	NTS	REVISION #:
PROJECT NAME:	DATE:	SO#
26-1240BM - Oakview Country Club	7/31/2026	DRAWN BY: Ted Smialek

Standard Notes:

1. Doors larger than 30" are to be set to the closed position.
2. Where pilasters and panels meet there is a 1/2" space.
3. Where pilasters and/or panels meet a wall there is a 1" space.
4. Headrail shall be supplied in 12" increments, ranging from 36" to 84".
5. Pilasters over 24" will receive a doghouse detail.