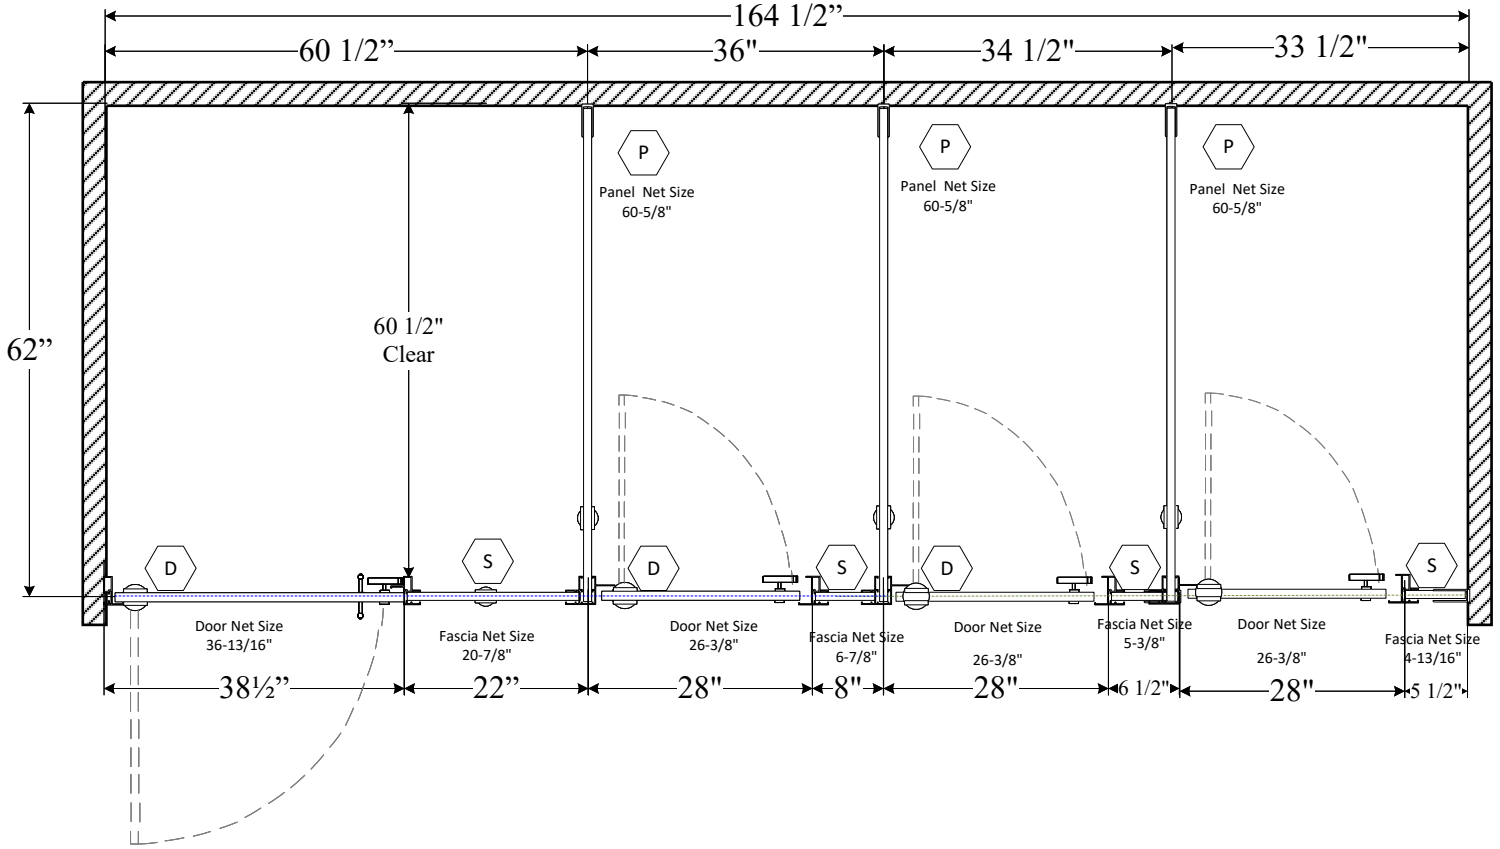



# Evolve Cubicle System

**Overall Height:** 82"

**Door Floor Clearance:** 9¼” **Divider Panel Floor Clearance:** 9"

| Component: | Height: | Color: |
|---|---|---|
| Fascias | 72¾” | FunderMax Brushed Aluminum 0328-FH |
| Doors | 71-5/16" | FunderMax Brushed Aluminum 0328-FH |
| Panels | 72" | FunderMax Brushed Aluminum 0328-FH |

PAGE: 2 of 5

DATE: 11/9/2026 REVISED: 11/9/2026

**IMPORTANT NOTES:**

1. Equipment to be supplied will conform to the dimensions shown in this drawing.

2. Drawings are NOT to scale.

3. Bobrick instructions used with these layouts.

4. It is your responsibility to verify you that you are in compliance with Local and Federal A.D.A Guidelines.

5. Each drawing must be signed approved before fabrication can begin. Fabrication will be from final approved drawings only. **Please review carefully before signing approved.**

BOBRICK

**Evolve Cubicles**

6901 Tujunga Avenue, North Hollywood, CA 91605
Customer Service: (818) 982-9600, Fax: (818) 503-9287

SO#

PO# 26-2361BM


Distributor Name: **Partition Plus**

Job Name: **401 N. Tryon FL 1**

Room Name: **Womens 100**

**Approval Signature:**

X

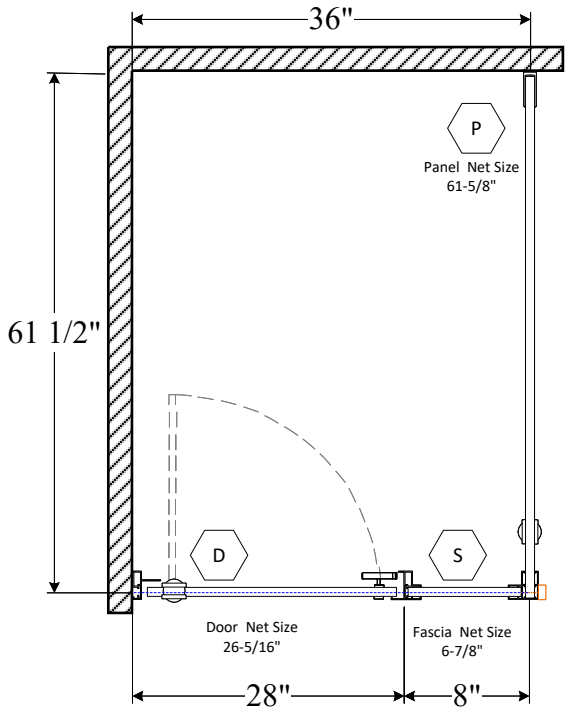


# Evolve Cubicle System

**Overall Height:** 82"

**Door Floor Clearance:** 9¼" **Divider Panel Floor Clearance:** 9"

| Component: | Height: | Color: |
|---|---|---|
| Fascias | 72¾" | FunderMax Brushed Aluminum 0328-FH |
| Doors | 71-5/16" | FunderMax Brushed Aluminum 0328-FH |
| Panels | 72" | FunderMax Brushed Aluminum 0328-FH |



DATE: 11/9/2026 REVISED: 11/9/2026

**IMPORTANT NOTES:**

1. Equipment to be supplied will conform to the dimensions shown in this drawing.

2. Drawings are NOT to scale.

3. Bobrick instructions used with these layouts.

4. It is your responsibility to verify you that you are in compliance with Local and Federal A.D.A Guidelines.

5. Each drawing must be signed approved before fabrication can begin. Fabrication will be from final approved drawings only. **Please review carefully before signing approved.**

BOBRICK
Evolve Cubicles
6901 Tujunga Avenue, North Hollywood, CA 91605
Customer Service: (818) 982-9600, Fax: (818) 503-9287

SO#

PO#
26-2361BM


Distributor Name:
**Partition Plus**

Job Name:
**401 N. Tryon FL 1**

Room Name:
**Mens 101-1**

**Approval Signature:**

X

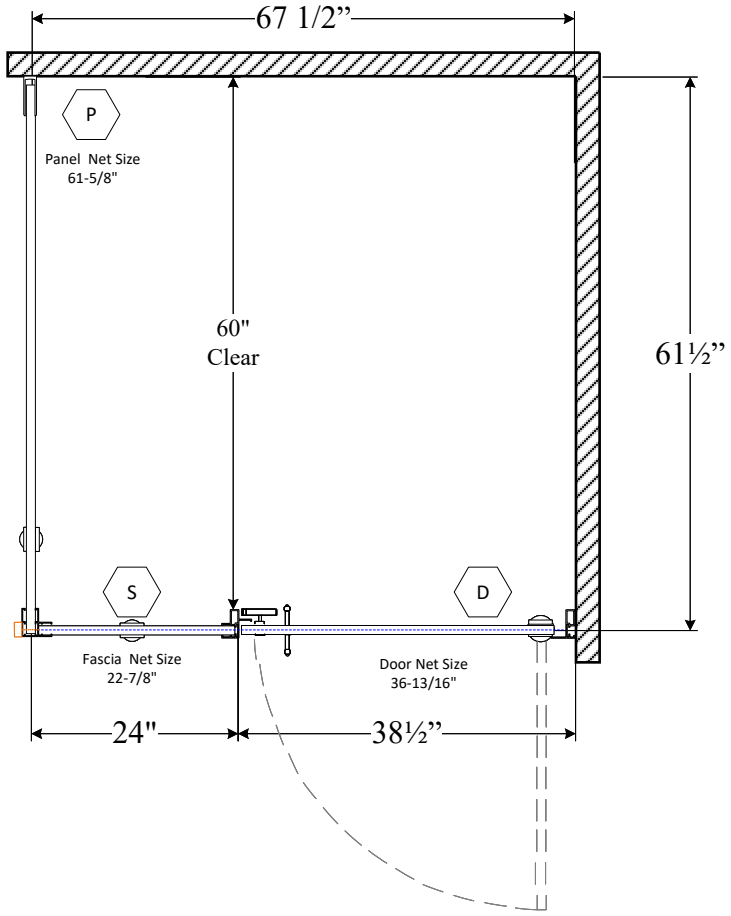


# Evolve Cubicle System

**Overall Height:** 82"

**Door Floor Clearance:** 9¼” **Divider Panel Floor Clearance:** 9"

| Component: | Height: | Color: |
|---|---|---|
| Fascias | 72¾” | FunderMax Brushed Aluminum 0328-FH |
| Doors | 71-5/16" | FunderMax Brushed Aluminum 0328-FH |
| Panels | 72" | FunderMax Brushed Aluminum 0328-FH |



DATE: 11/9/2026 REVISED: 11/9/2026

**IMPORTANT NOTES:**

1. Equipment to be supplied will conform to the dimensions shown in this drawing.

2. Drawings are NOT to scale.

3. Bobrick instructions used with these layouts.

4. It is your responsibility to verify you that you are in compliance with Local and Federal A.D.A Guidelines.

5. Each drawing must be signed approved before fabrication can begin. Fabrication will be from final approved drawings only. **Please review carefully before signing approved.**

BOBRICK
Evolve Cubicles
6901 Tujunga Avenue, North Hollywood, CA 91605
Customer Service: (818) 982-9600, Fax: (818) 503-9287

SO#

PO# 26-2361BM

Distributor Name: **Partition Plus**


Job Name: **401 N. Tryon FL 1**


Room Name: **Mens 101-2**

**Approval Signature:**

X

PLAN VIEW

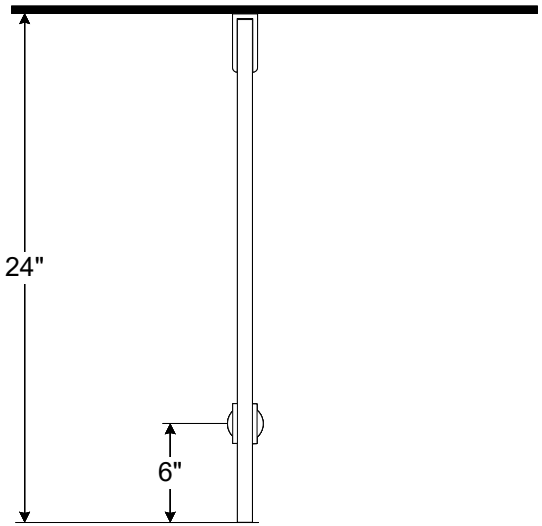

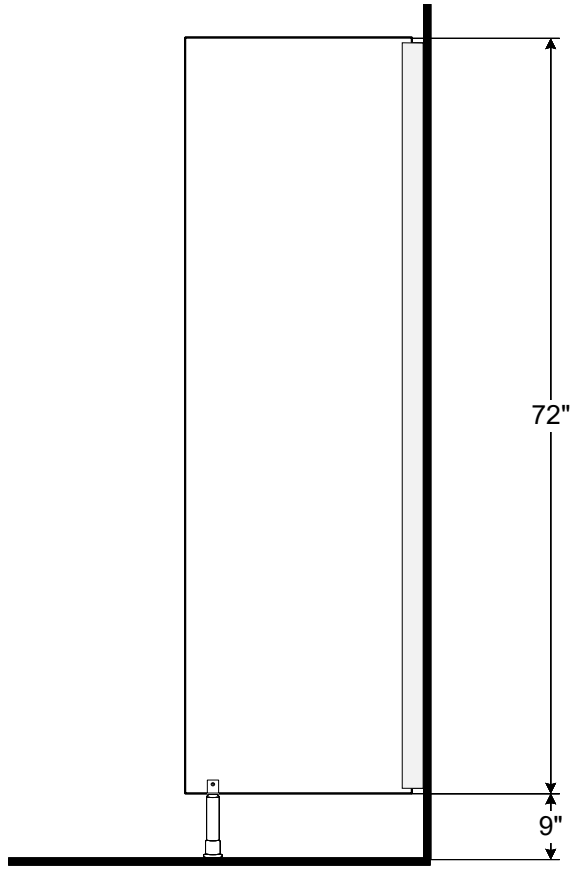
SIDE VIEW

***Make 1 Unit Thus***

## Evolve Cubicle System

**Overall Height:** 82"

**Door Floor Clearance:** 9¼" **Divider Panel Floor Clearance:** 9"

| Component: | Height: | Color: |
|---|---|---|
| Fascias | 72¾" | FunderMax Brushed Aluminum 0328-FH |
| Doors | 71-5/16" | FunderMax Brushed Aluminum 0328-FH |
| Panels | 72" | FunderMax Brushed Aluminum 0328-FH |

PAGE: 5 of 5

DATE: 3-4-2021 REVISED:

**IMPORTANT NOTES:**

1. Equipment to be supplied will conform to the dimensions shown in this drawing.

2. Drawings are NOT to scale.

3. Bobrick instructions used with these layouts.

4. It is your responsibility to verify you that you are in compliance with Local and Federal A.D.A Guidelines.

5. Each drawing must be signed approved before fabrication can begin. Fabrication will be from final approved drawings only. **Please review carefully before signing approved.**

BOBRICK

**Evolve Cubicles**

6901 Tujunga Avenue, North Hollywood, CA 91605
Customer Service: (818) 982-9600, Fax: (818) 503-9287

SO#

PO# 26-2361BM

Distributor Name: **Partition Plus**

Job Name: **401 N. Tryon FL 1**

Room Name: **U/S**

**Approval Signature:**

X